



Notice Inviting Quotations (NIQ)

The National Institute of Design, Ahmedabad, invites sealed tenders from reputed and experienced Structural Engineering Consulting firms for providing comprehensive consultancy services for proposed indoor sports activity centre at NID Gandhinagar campus.

The last date of submission of quotations in Hard Copy (offline): up to 5.00 pm on up to 04.11.2026 at the Office of the Chief Administrative Officer, NID, Paldi, Ahmedabad.

Name of Work	"Appointment of Structural Engineering Consultancy firm for providing comprehensive Structural consultancy services for proposed indoor sports activity centre at NID Gandhinagar campus"
Period of contract:	12 months
Date & Time of opening of quotations:	05.11.2026 at 11.00 am at NID Ahmedabad

Terms & conditions:

1. The bidder, having work experience of successfully completed similar works is eligible for participation in this NIQ. The firm should be registered in India and operational for atleast 5 years in Structure Design consultancy services.
2. The firm must have completed at least three similar consultancy works for institutional/commercial buildings each project work (i.e structure design) costing not less than Rs. 25 lakh. Work experience of Govt. work shall be desirable though not essential.
3. The firm shall have qualified structural engineers on its in-house payroll, holding relevant engineering degrees from reputed and recognized institutes, to ensure the technical competence and quality of structural design and related works.
4. The rates are to be quoted including of taxes and inclusive of visits as & when required at NID Gandhinagar campus.
5. The bidder is advised to visit the site before submitting the quotation at his own cost and examine it and its surroundings to collect all information required for proper execution of the work. No claim at later stage of not being conversant with the extent of work shall be entertained.
6. EMD of Rs 10,000/- is to be attached in the form of Demand Draft / PO from Nationalized / Scheduled Bank only, drawn in favour of "National Institute of Design", payable at Ahmedabad. EMD shall be returned to unsuccessful bidder after placement of work order. On award of work, EMD shall be converted into performance guarantee, iro L1 agency, and for others EMD shall be returned without interest. Performance Guarantee will be returned after successful completion & handing over of project by the appointed contractor.

The consultant shall provide end-to-end professional services at - Proposed Indoor Sport Activity Centre, NID Gandhinagar campus

A. Scope of Services

- i. Site assessment and evaluation.
- ii. Preparation of schematic structural design based on architectural data, site conditions, soil test reports, and applicable building codes.
- iii. Preparation of detailed structural drawings and details for estimation, tendering, and execution upon schematic design approval.
- iv. Drawings to be provided in hard copy and/or PDF format (incl. CAD files).
- v. Soil testing, material testing, land surveys, BOQ preparation, tender related documents, contractor bill certification,
- vi. Periodic site visits to NID Gandhinagar for quality assessment during construction as and when required.
- vii. Issue of structure stability report.
- viii. Issue of 2 sets of hard copies of all drawings, details, and documentation.

7. TERMS OF PAYMENT

- (i) 20% on submission and approval of schematic design and BOQ.
 - (ii) 20% on submission of detailed tender drawings and documents.
 - (iii) 30% after installation supervision and periodic site visits.
 - (iv) 30% on successful completion of project.
8. The successful bidder will have to complete the said work(s) to the complete satisfaction of NID within the stipulated time period. Penalty @ 0.5 % of quoted value per week shall be levied for delay on the part of bidder for completion of the work beyond stipulated completion (Maximum up to 5%), for reason other than force majeure or beyond control of contractor as decided by NID.
 9. If the appointed bidder fails to complete the work without justification acceptable to NID then his contract shall be terminated and work shall be carried out and completed at his risk & cost by call of quotation etc and he will not be allowed to participate therein and no claim thereof shall be entertained. This shall be without prejudice to the other remedies available to NID as per contract act including forfeiture of EMD/PG etc.
 10. NID reserves the right to reject any or all tenders without assigning reasons.
 11. The consultant shall maintain confidentiality of all project information.
 12. All deliverables shall be in AutoCAD and PDF formats with editable versions, as applicable.
 13. The consultant shall ensure adherence to required related IS code.
 14. **FORCE MAJEURE** : Bidder shall not be liable for default or non-performance of the obligations under the work-order, if such default or non-performance of the obligations under this work-order is caused by any reason or circumstances or occurrences beyond the control of the Bidder, i.e. Force Majeure. For the purpose of this clause, "Force Majeure" shall mean an event beyond the control of the Bidder, due to or as a result of or caused by acts of God, wars, insurgency, riots, earthquake, natural calamity and fire, events not foreseeable, but does not include the Bidder's fault or negligence or carelessness on the part of the Bidder, resulting in such a situation. In the event of any such intervening Force Majeure, the Bidder shall notify NID in writing of such circumstances and the cause thereof immediately within five calendar days. Unless otherwise directed by NID, the Bidder shall continue to perform/render/discharge other obligations as far as they can reasonably be attended/fulfilled and shall seek all reasonable alternative means for performance affected by the Event of Force Majeure. In such a case, the time for performance as decided by NID shall be extended by a period(s) not less than the duration of such delay. If the duration of delay continues beyond a period of one month of NID and the Bidder shall hold

consultations with each other in an endeavor to find a solution to the problem. Notwithstanding above, the decision of NID shall be final and binding on the Bidder, including termination.

15. The bidder shall disclose, at the time of submission of the offer/quote (Form –I as attached), whether any of his/her close relatives viz father, Mother, Brother, Sister and inlaws- who are employed as regular employees with NID Ahmedabad. In the absence of such disclosure, it shall be deemed that no such relatives are employed with NID Ahmedabad. Notwithstanding the foregoing, if at any stage it is subsequently discovered that such a relationship exists and was not declared, NID Ahmedabad reserves the right to take any action as it may deem appropriate.

Chief Administrative Officer
NID

Form – I

Declaration w.r.t. close relative working as regular employee at NID

I / We hereby declared that:

1. NO close relatives (Parent, Parent in-law, Spouse, Brother, Sister, Children, Uncle, Aunt..) are regular employee in NID.
2. Having a close relative as above in NID shall be a disqualification.

Signature of the Tenderer (with stamp)

Place: _____
Date: _____

Schedule of Quantity

Name of work: "Appointment of Structural Engineering Consultancy firm for " Providing comprehensive Structural consultancy services for proposed indoor sports activity Centre at NID Gandhinagar campus"

NIQ No : NID/NIQG/07/26-27 dated 21.10.2026


Sr. No.	Description	Amount (Rs)
1	Providing comprehensive Structural consultancy services for proposed indoor sports activity Centre at NID Gandhinagar campus	
	Total Amount (Rs.)	
	Applicable taxes _____%	
	Total amount including taxes Rs	

Amount in words _____

Signature and Stamp
of Bidder




ELEVATION-A

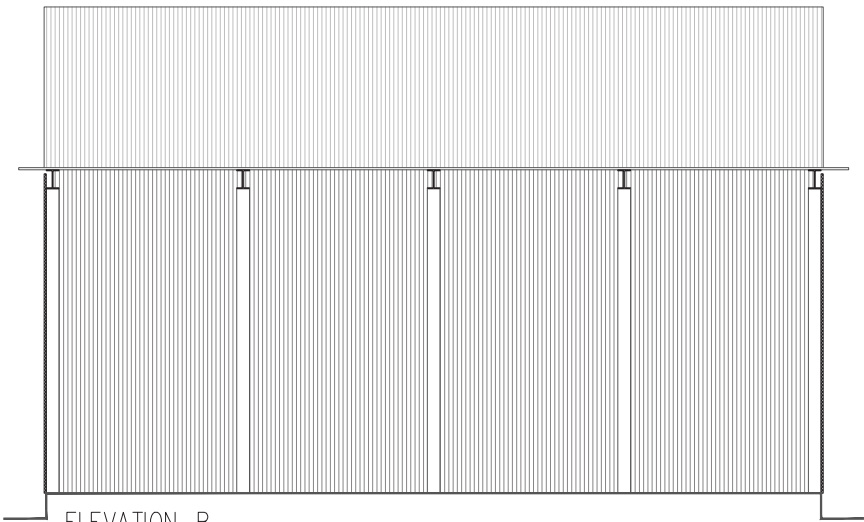


ELEVATION-B

NID-GANDHINAGAR CAMPUS
PROPOSED INDOOR SPORTS

PROPOSED INDOOR SPORTS ELEVATIONS			PROJECT NID-GANDHINAGAR CAMPUS MASTER PLAN			BMAA BIMAL MISTRY ARCHITECT & ASSOCIATES 181 TO 214/2007 / 18 info@bmaa.in www.bmaa.in	ELEVATIONS			
			PROJECT NO. 2026-05		DRAWING TITLE PROPOSED INDOOR SPORTS ELEVATIONS			SCHEMATIC PRESENTATION WORKING DETAILS		
			DRAWING NO. 1-01							
			REVISION NO. R-0		SCALE 1 : 100			DATE 14.06.26		
								DRAWN JS		
2026-05-NID Gandhinagar-Indoor Sports-Final-Elevations-R0.dwg										

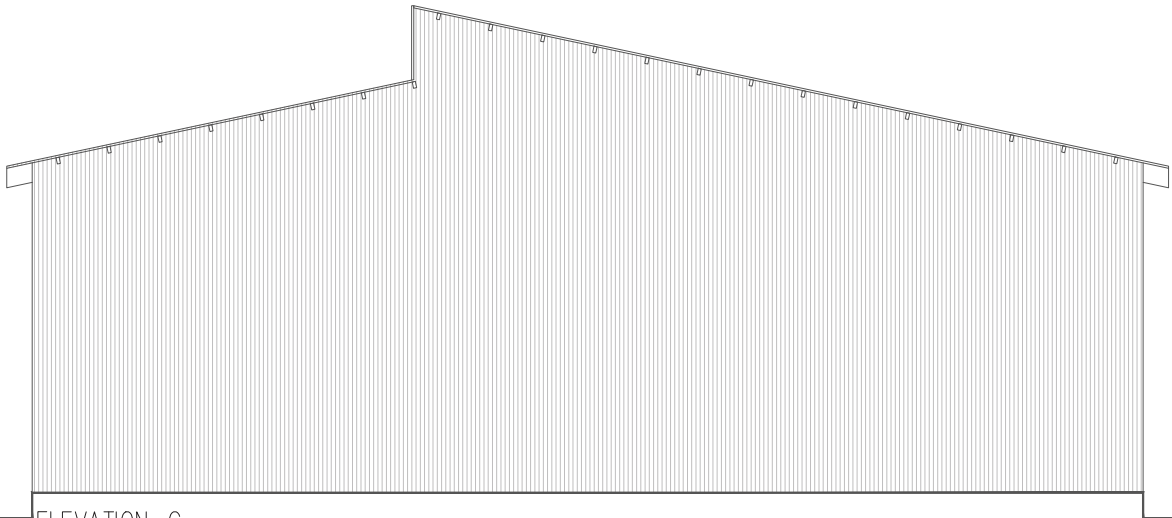

ELEVATION-C

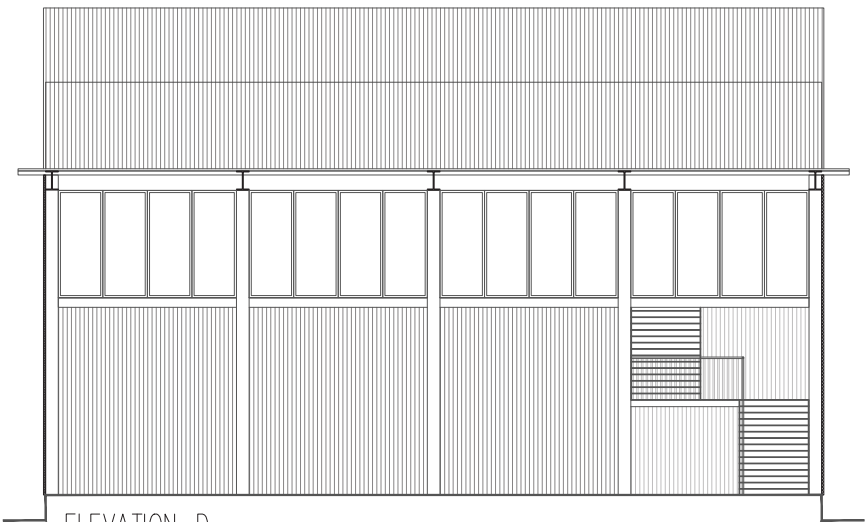

ELEVATION-D


NID-GANDHINAGAR CAMPUS
PROPOSED INDOOR SPORTS

PROPOSED
INDOOR SPORTS
ELEVATIONS

PROJECT: NID-GANDHINAGAR CAMPUS		MASTER PLAN	
PROJECT NO.	2026-05	DRAWING TITLE	PROPOSED INDOOR SPORTS ELEVATIONS
DRAWING NO.	1-01	PRESENTATION	☒
REVISION NO.	R-0	WORKING	☐
		DETAILS	☐
SCALE	1 : 100	DATE	14.06.26
		DRAWN	JS

BMAA
BIMAL MISTRY
ARCHITECT &
ASSOCIATES

101 THE SHAKESPEARE / 2ND
FLOOR, KANUNJI WING
WWW.BMAA.CO

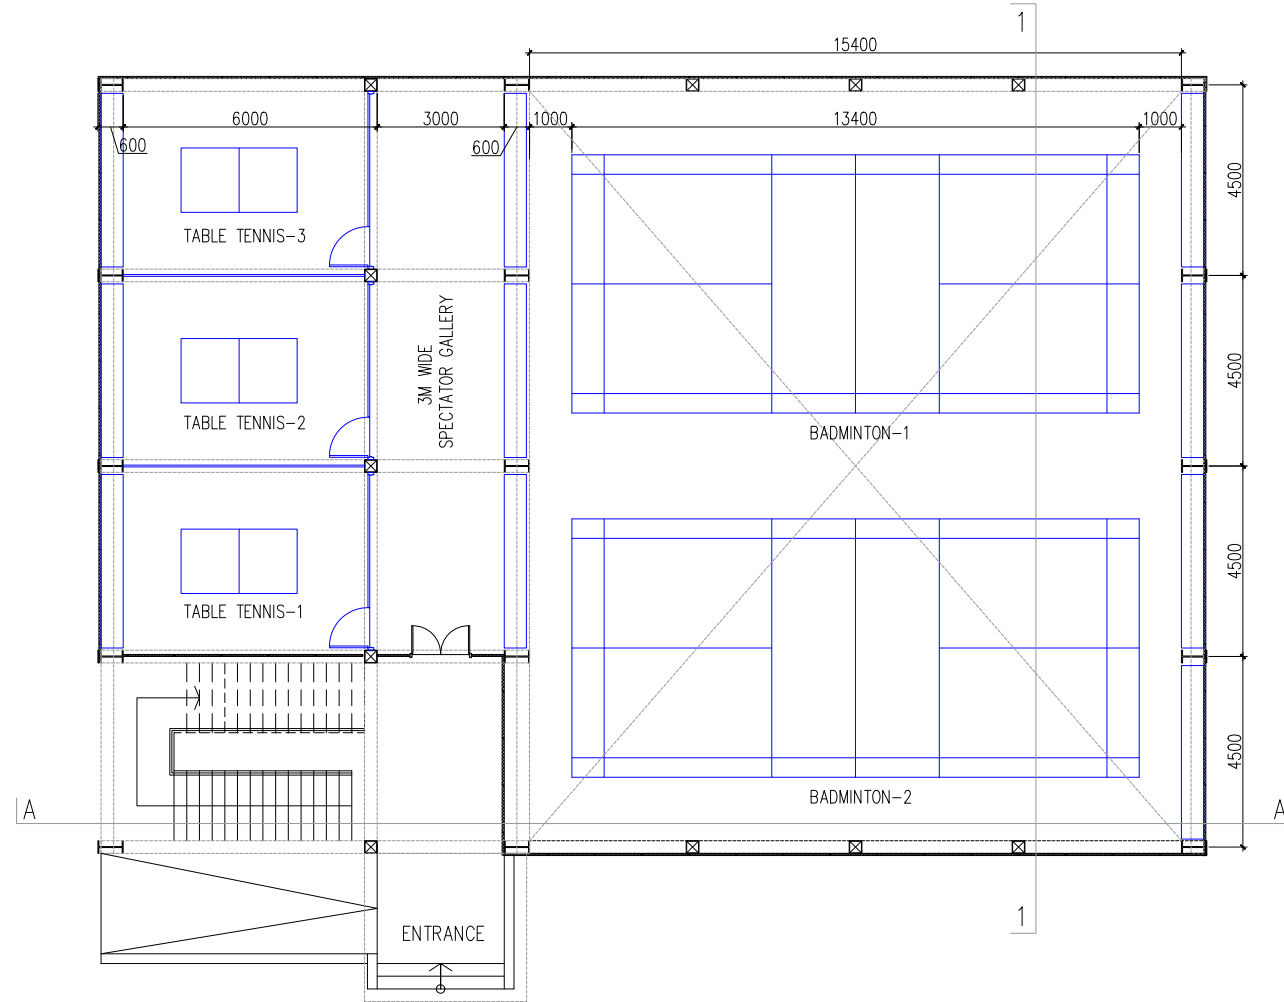

GROUND FLOOR PLAN

NID-GANDHINAGAR CAMPUS
PROPOSED INDOOR SPORTS


PROPOSED
INDOOR SPORTS
LOWER LVL PLAN



PROJECT: NID-GANDHINAGAR CAMPUS MASTER PLAN		SCHEMATIC	
PROJECT NO. 2026-05	DRAWING TITLE: PROPOSED INDOOR SPORTS LOWER LVL	☒	PRESENTATION
DRAWING NO. 1-01		☐	WORKING
REVISION NO. R-0	SCALE: 1 : 100	DATE: 14.06.26	DRAWN: JS

BMAA
BIMAL MISTRY
ARCHITECT &
ASSOCIATES
+91 99 27490027 / 28
info@bmaa.co
www.bmaa.co

G.F. PLAN

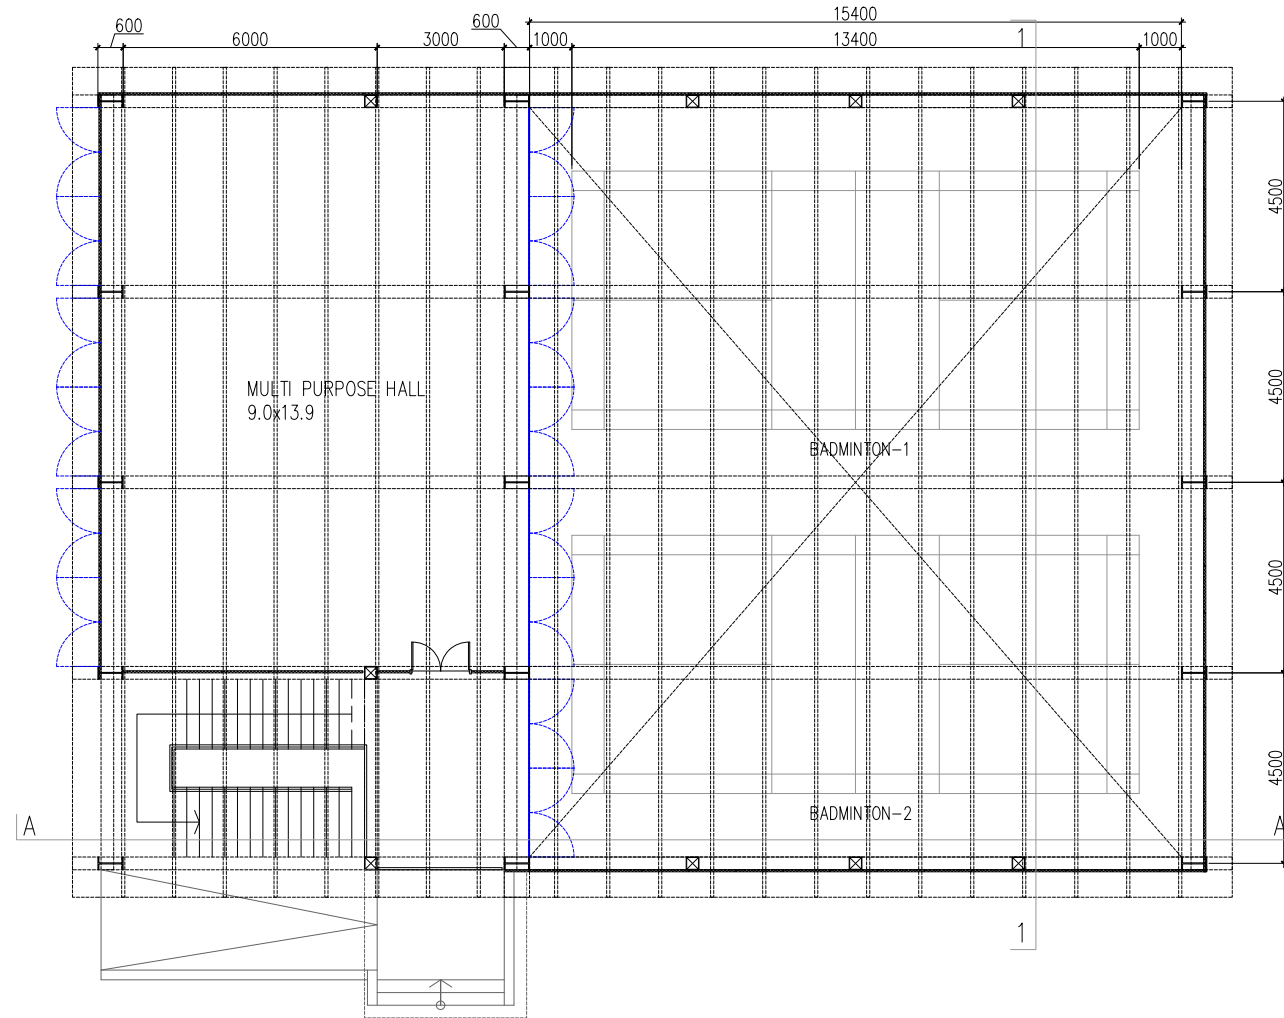

FIRST FLOOR PLAN

NID-GANDHINAGAR CAMPUS
PROPOSED INDOOR SPORTS


PROPOSED
INDOOR SPORTS
UPPER LVL PLAN



PROJECT NID-GANDHINAGAR CAMPUS MASTER PLAN		SCHEMATIC	
PROJECT NO. 2026-05	DRAWING TITLE PROPOSED INDOOR SPORTS UPPER LVL	☒	PRESENTATION
DRAWING NO. 02		☐	WORKING
REVISION NO. R-0	SCALE 1 : 100	☐	DETAILS
	DATE 14.06.26	DRAWN JS	

BMAA
BIMAL MISTRY
ARCHITECT &
ASSOCIATES
+91 79 2740027 / 28
info@bmaa.co
www.bmaa.co

F.F. PLAN

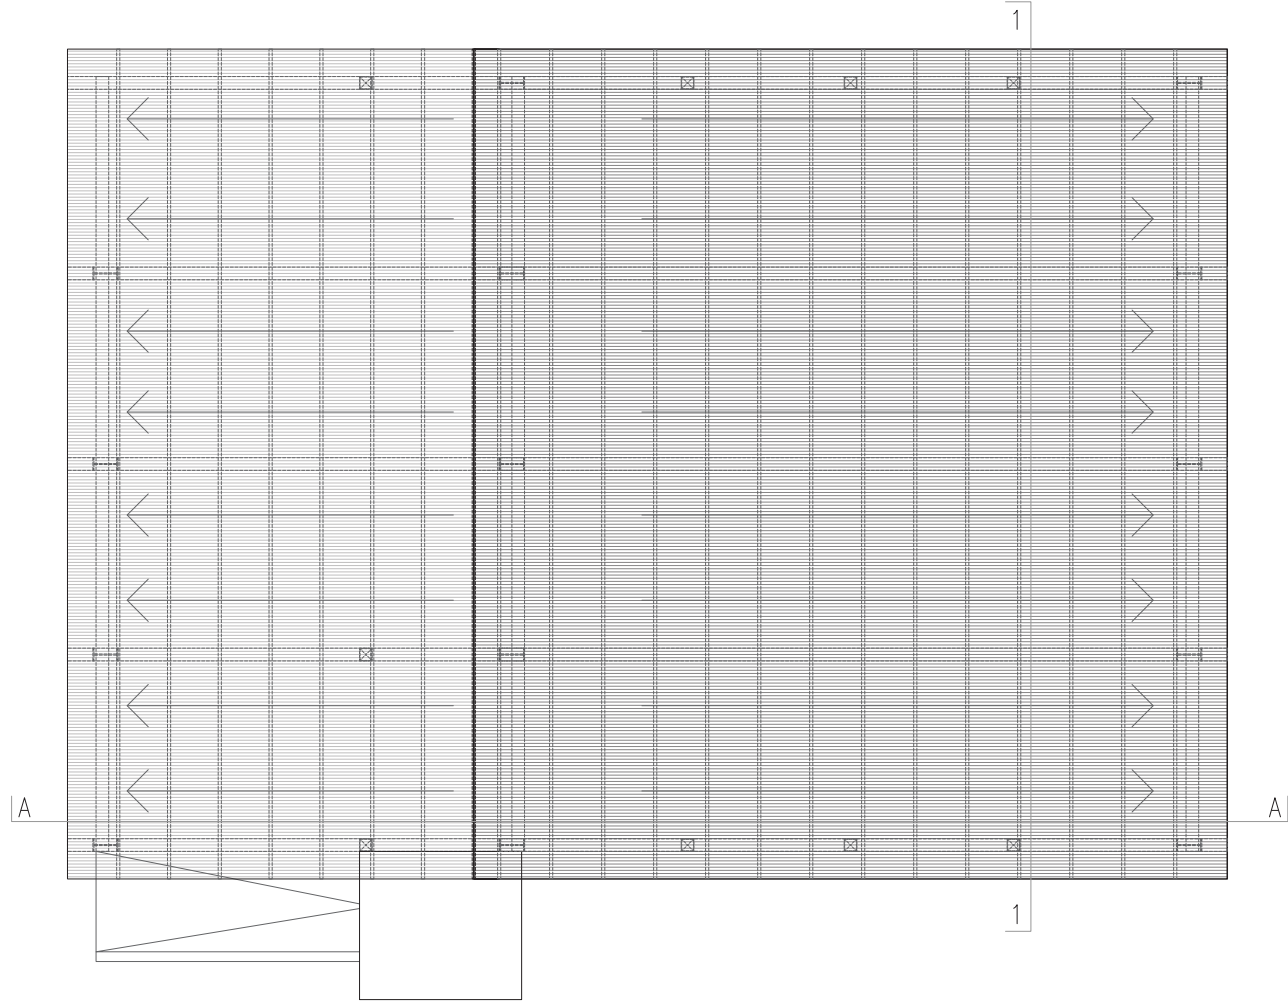

ROOF FLOOR PLAN

NID-GANDHINAGAR CAMPUS
PROPOSED INDOOR SPORTS

PROPOSED
INDOOR SPORTS
ROOF PLAN



PROJECT: NID-GANDHINAGAR CAMPUS MASTER PLAN		SCHEMATIC	
PROJECT NO. 2026-05	DRAWING TITLE PROPOSED INDOOR SPORTS ROOF LVL	☒ PRESENTATION	
DRAWING NO. 03		☐ WORKING	
REVISION NO. R-0	SCALE 1 : 100	DATE 14.06.26	DRAWN JS

BMAA
BIMAL MISTRY
ARCHITECT &
ASSOCIATES
+91 99 27492027 / 28
info@bmaa.co
www.bmaa.co

ROOF PLAN