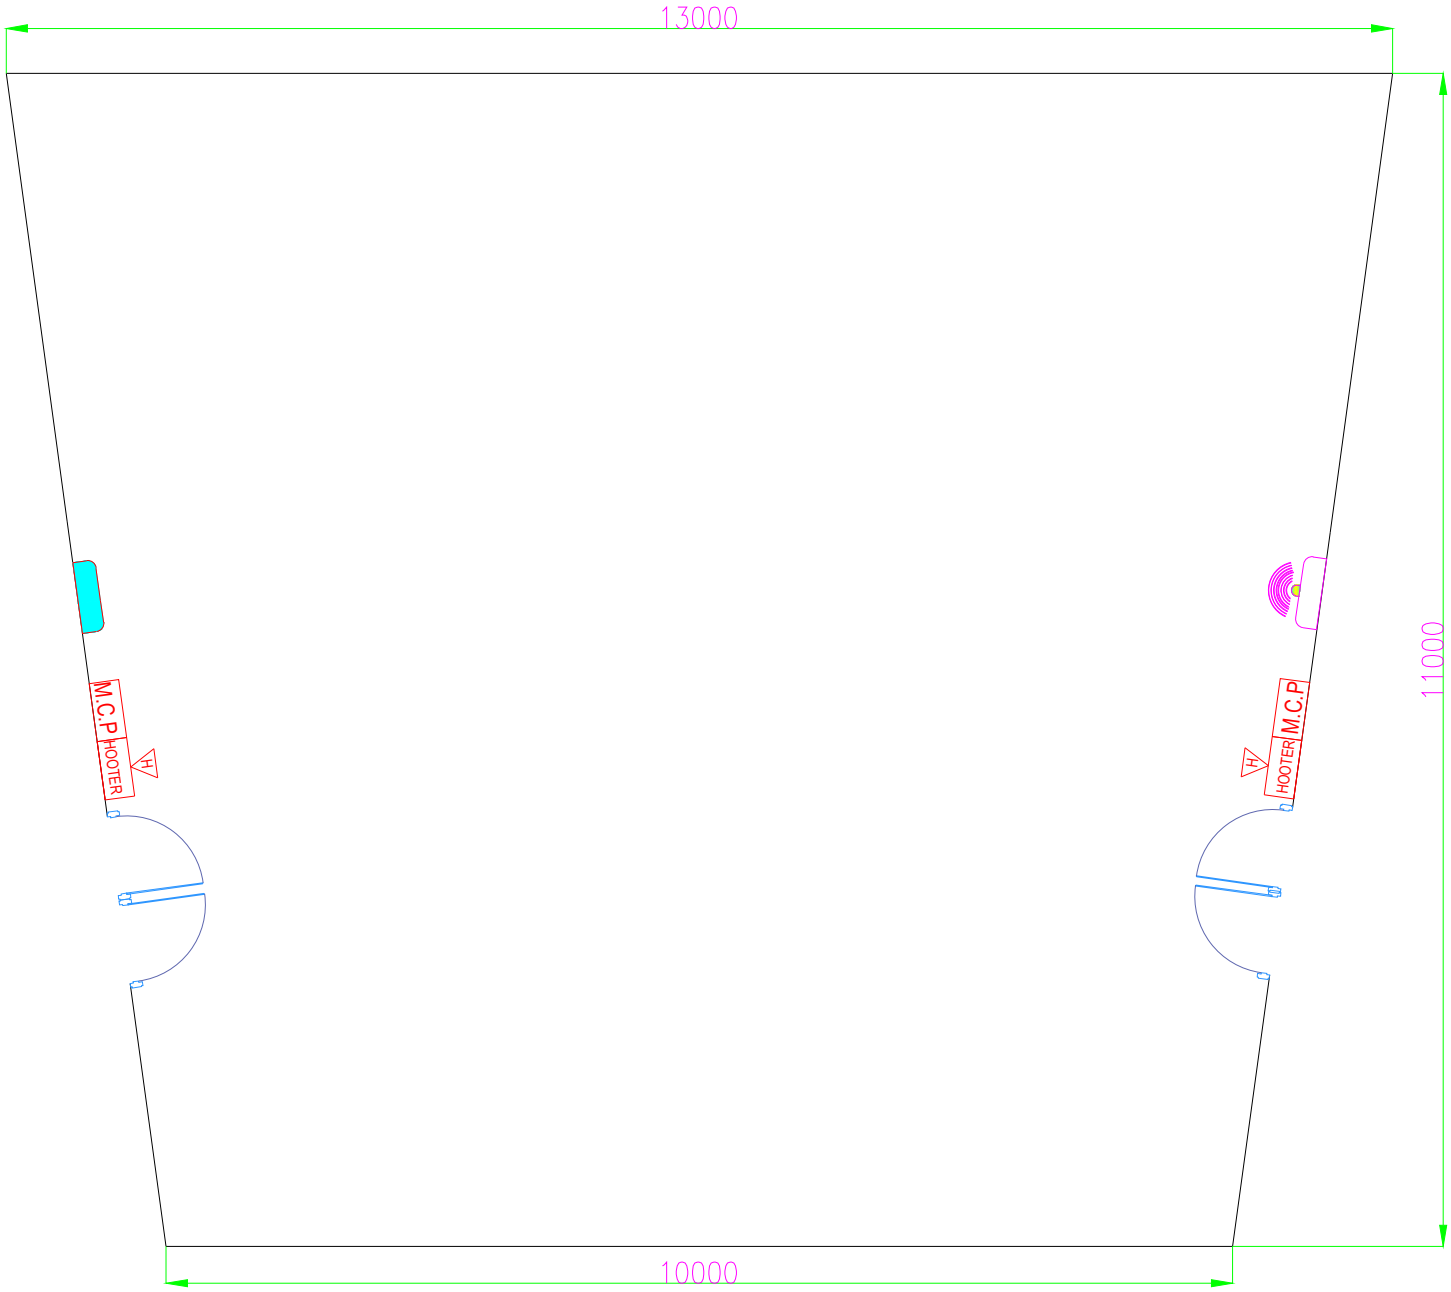

LAYOUT DRAWING OF FIRE ALARM AND SMOKE DETECTION SYSTEM OF PRESENTATION HALL OF NID INSTITUTE AT GANDHINAGAR.

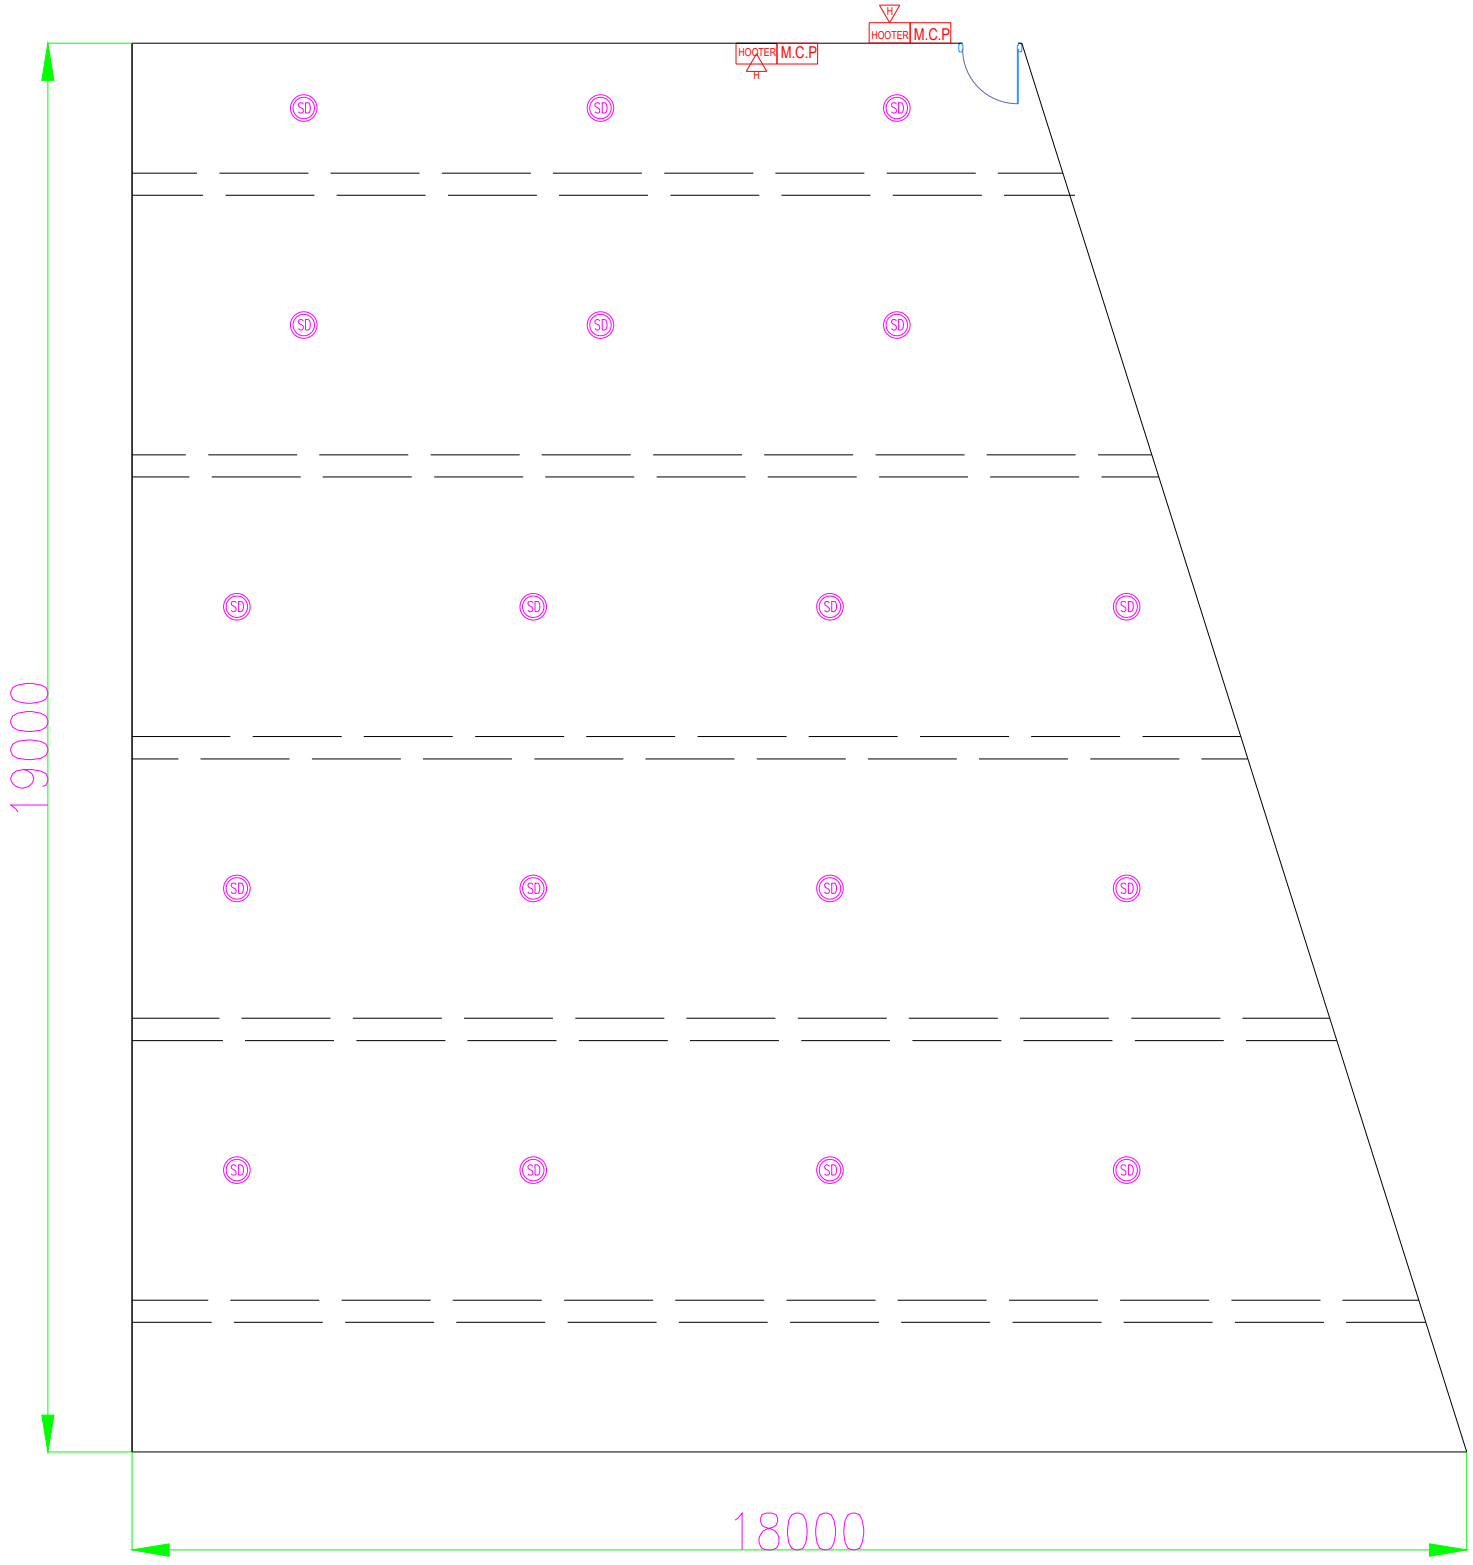

LAYOUT DRAWING OF FIRE ALARM AND SMOKE DETECTION SYSTEM OF LIBRARY BLOCK OF NID INSTITUTE AT GANDHINAGAR.

SERVER ROOM-1

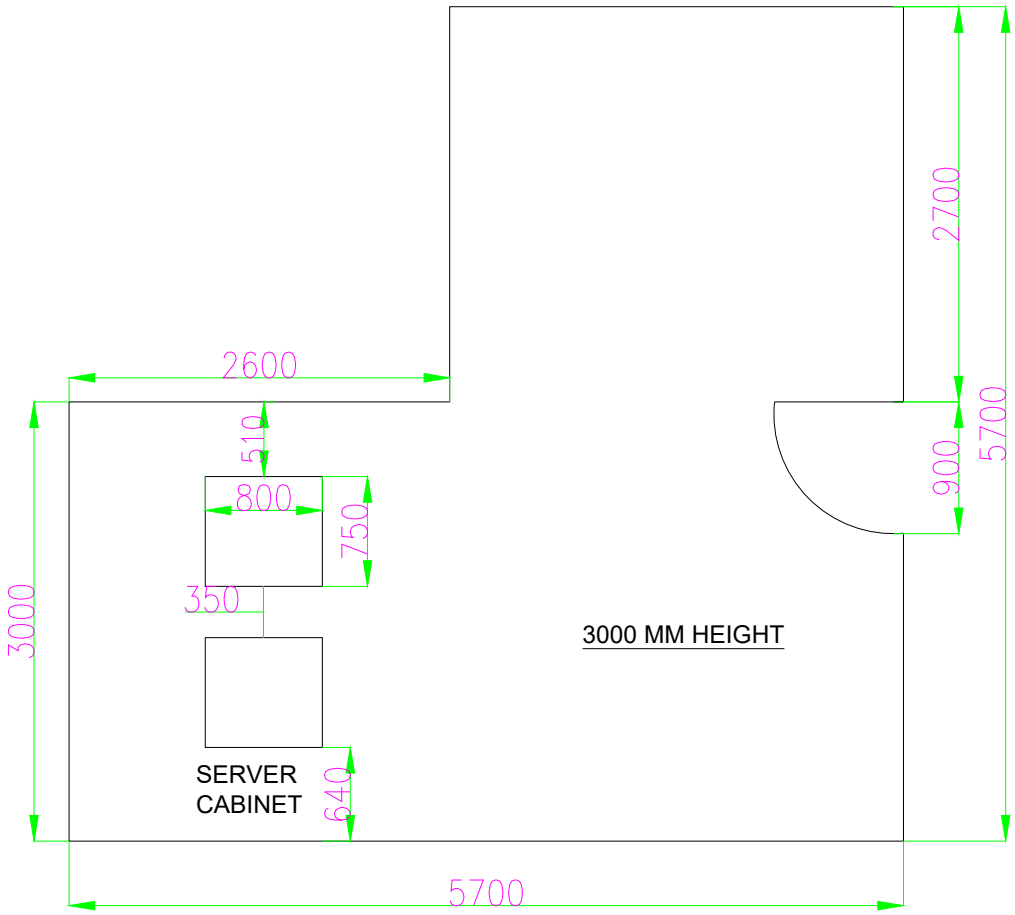
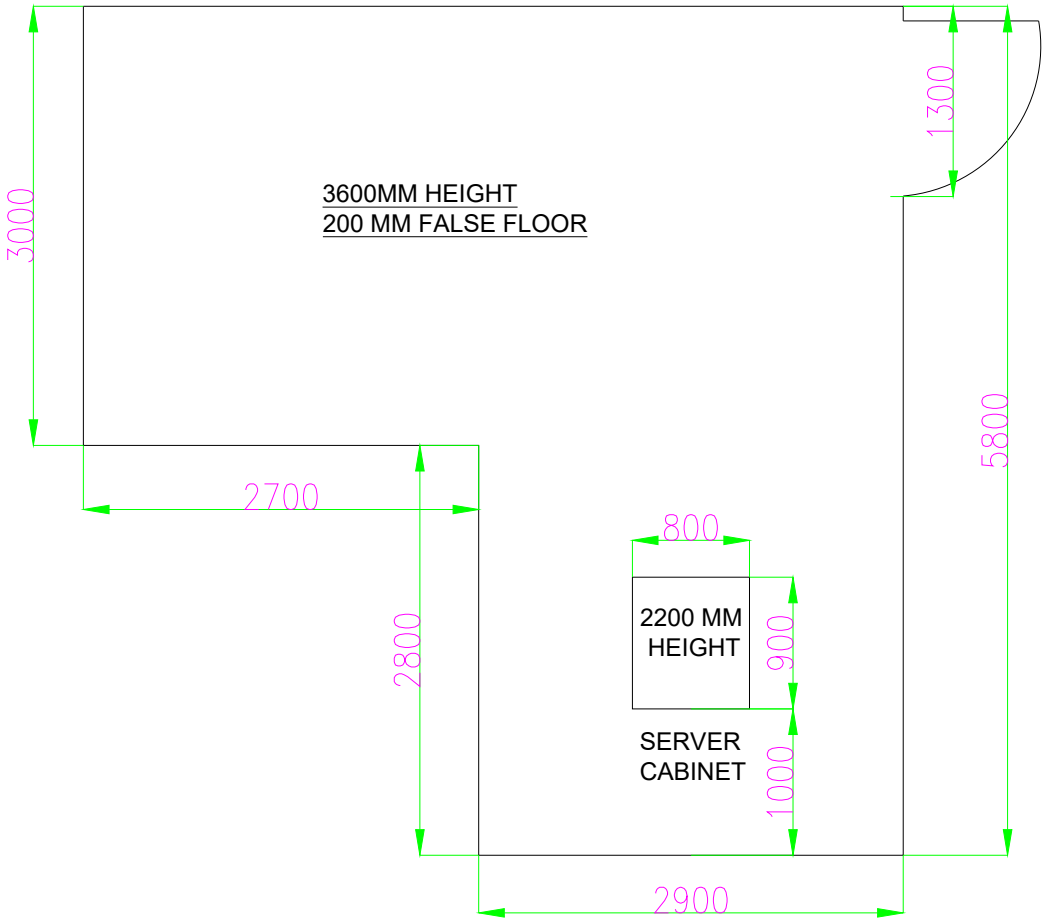
SERVER ROOM-2